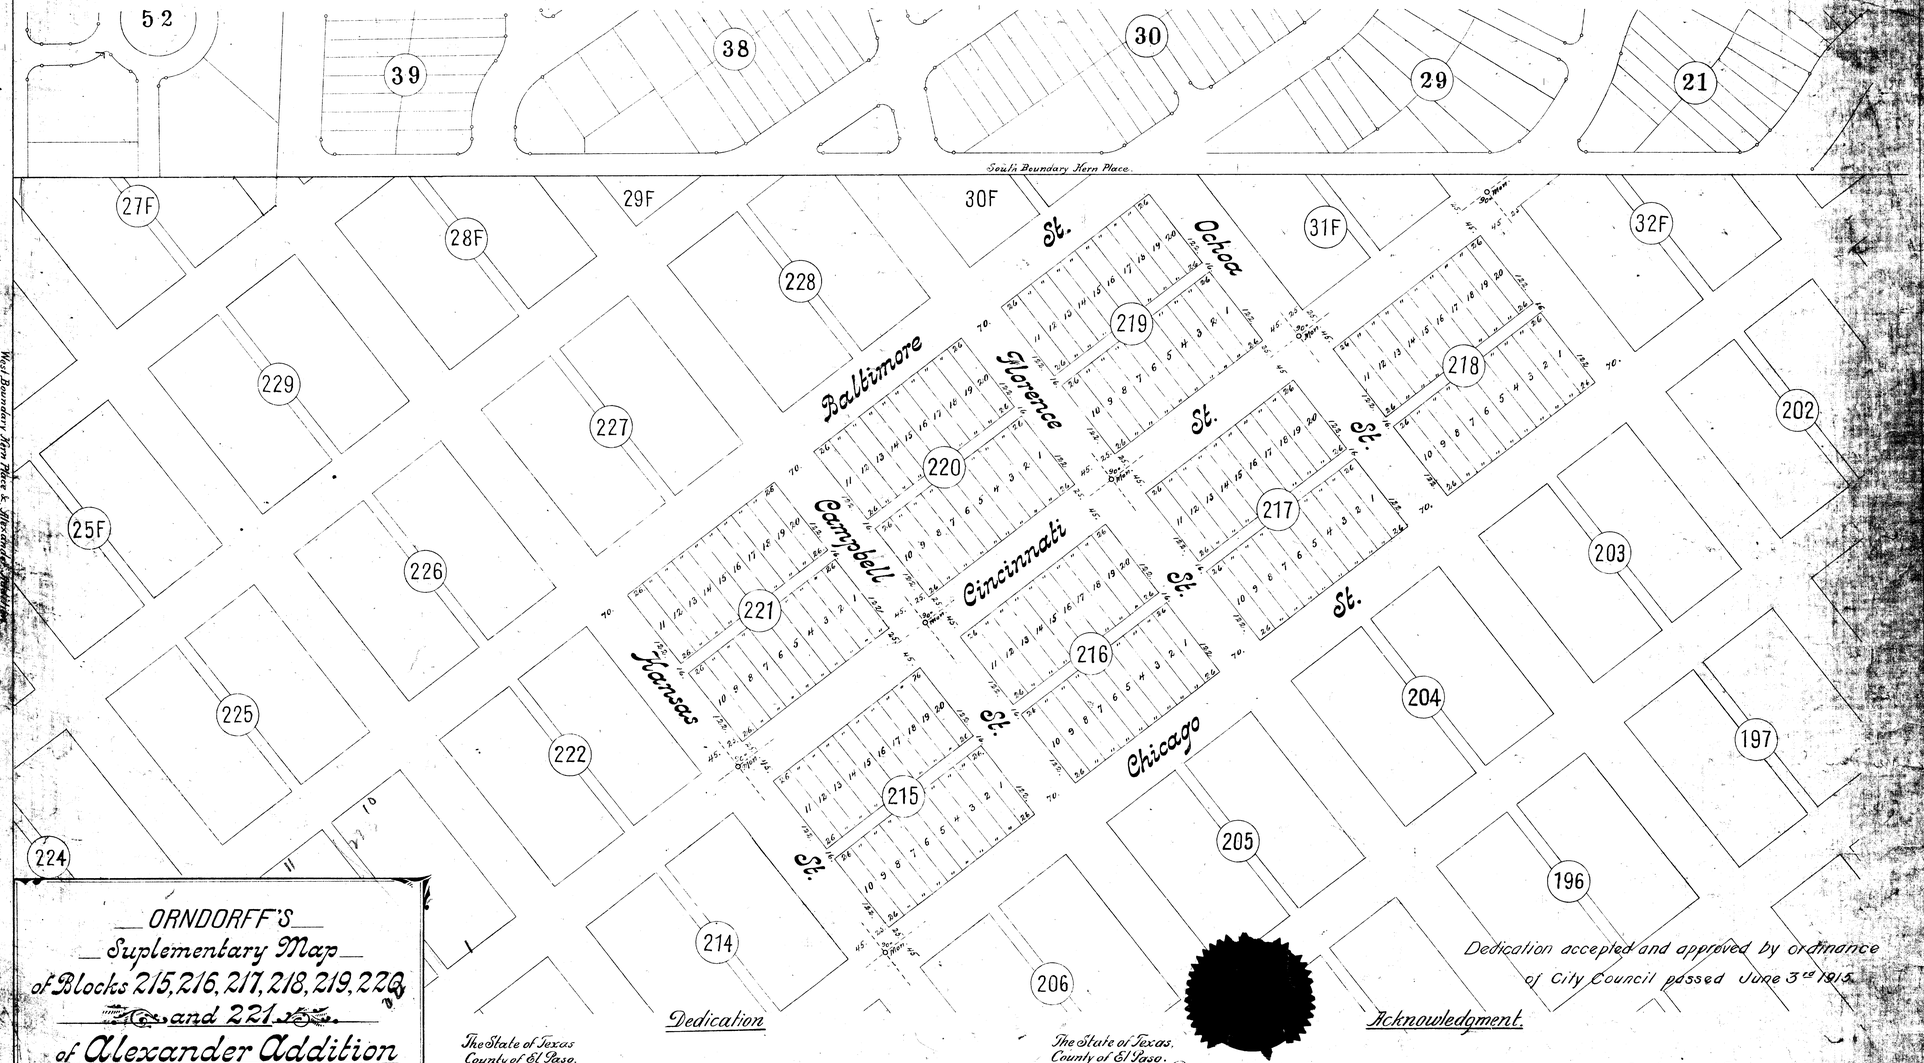

ORNDORFF'S
Suplementary Map
of Blocks 215, 216, 217, 218, 219, 220 and 221
of Alexander Addition

to the City of El Paso, Texas,
showing a re-plat of the lots and alleys in said blocks as made by the respective owners thereof.

Scale 1" = 100'

Dedication accepted and approved by ordinance of City Council passed June 3rd 1915.

Dedication

The State of Texas
County of El Paso.

We, Lee H. Orndorff, sole owner of Blocks 215, 216, 217, 219, 220 and 221 of the Alexander Addition to the City of El Paso, El Paso County, Texas, and Frank Wells Brown, Clarence H. Brown, Winchester Cooley, Alice Davis Wise, joined by W. D. Wise, her husband, Charles Davis, Lamar Davis, and J. J. Beall, sole owners of Block 218 in said Addition, do hereby present this map, and dedicate to the use of the public the alleys through said Blocks, as hereon laid down and described.

Witness our hands this 28th. day of April A.D. 1915.

Lee H. Orndorff
Chas Davis
Lamar Davis
W. D. Wise
J. J. Beall
Winchester Cooley
Alice Davis Wise
Frank Wells Brown
Clarence H. Brown
By Frank Wells Brown
Attorney in fact

Acknowledgment.

The State of Texas.
County of El Paso.

Before me, the undersigned authority, on this day personally appeared Lee H. Orndorff, Frank Wells Brown, Alice Davis Wise and W. D. Wise, her husband, Winchester Cooley, Charles Davis, Lamar Davis, and J. J. Beall, known to me to be the persons whose names are subscribed to the foregoing dedication and they severally acknowledged to me that they executed the same for the purposes and consideration therein expressed. And the said Alice Davis Wise, wife of the said W. D. Wise, having been examined by me prively and apart from her husband and having said dedication fully explained to her by me, she, the said Alice Davis Wise acknowledged such dedication to be her act and deed, and declared that she had willingly signed the same for the purposes and consideration therein expressed and that she did not wish to retract it. And also before me on this day personally appeared Frank Wells Brown as Attorney in Fact for Clarence H. Brown, known to me to be the person who signed the name of Clarence H. Brown to the foregoing dedication, and whose name as said attorney in fact is subscribed thereto, and he acknowledged to me that he executed the same for the purposes and consideration therein expressed as attorney in fact for and as the act and deed of the said Clarence H. Brown.

Given under my hand and notarial seal this 28th. day of April A.D. 1915. E. W. Earle

Notary Public in and for El Paso County, Texas.

Owen Miles & Smith, Civil Engineers.
El Paso National Bank Bldg.

ALEXANDER Add.

Alexander

ALEXANDER ADDITION
REPLAT 'A'

BEING A REPLAT OF THE SOUTH 240 FEET OF LOT 14 AND ALL OF LOTS 15 THROUGH 20, BLOCK 212, ALEXANDER ADDITION

CITY OF EL PASO EL PASO COUNTY, TEXAS

CONTAINING 0.5041 Ac.

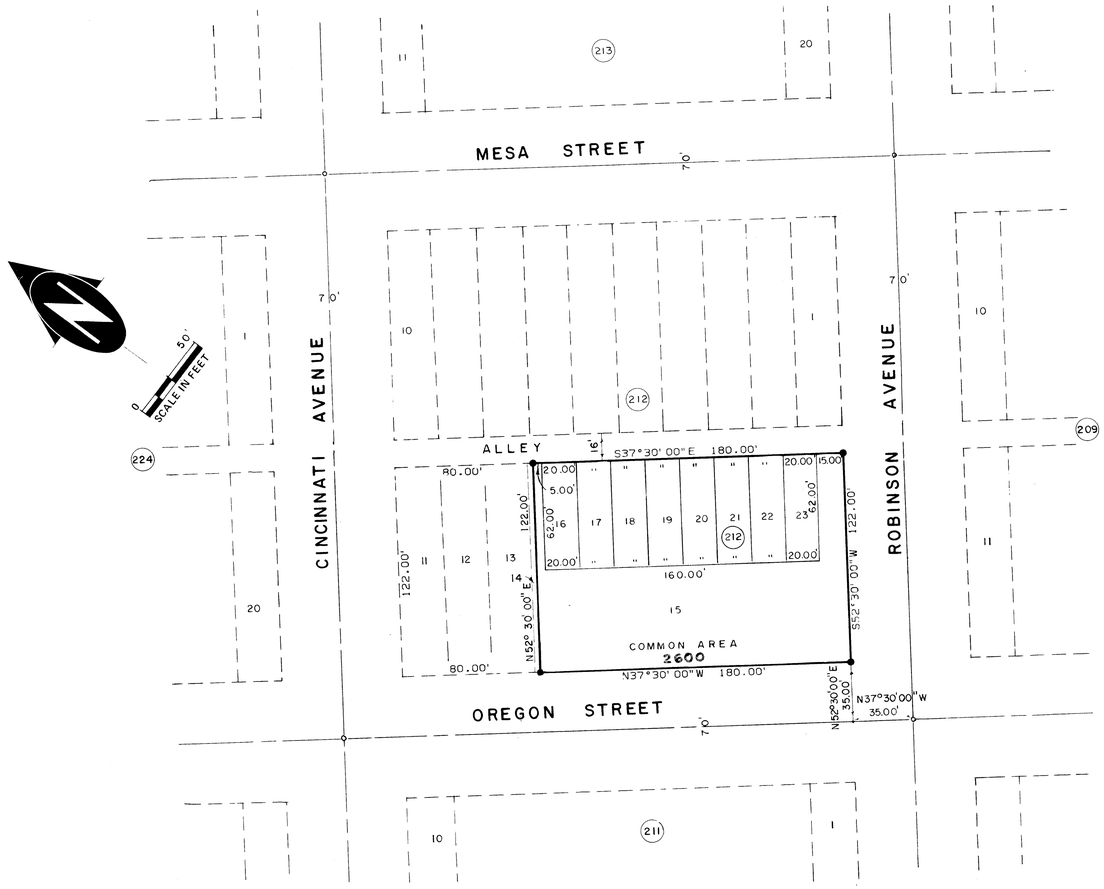

LOCATION MAP SCALE: 1" = 600'

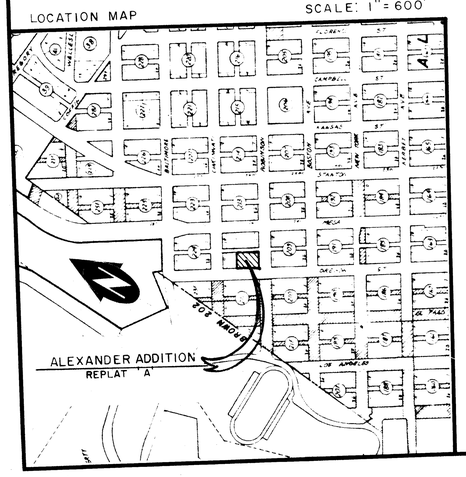

"RESTRICTIVE COVENANTS ASSURING THE PERPETUAL MAINTENANCE AND REPAIR OF THE COMMON DRIVEWAY FOR LOTS 16-23, BLOCK 212, ARE ON FILE IN THE OFFICE OF THE COUNTY CLERK, DEED AND RECORD SECTION, INSTRUMENT NO. 34009 BOOK ____, PAGE ____, DATE 30CT85 ____."

D E D I C A T I O N

STATE OF TEXAS
COUNTY OF EL PASO

BUILDING BLOCKS OF EL PASO INC., OWNER OF THIS LAND, HEREBY PRESENTS THIS MAP.

BY: Harold Block
HAROLD BLOCK, PRESIDENT

A C K N O W L E D G E M E N T

STATE OF TEXAS
COUNTY OF EL PASO

BEFORE ME, THE UNDERSIGNED AUTHORITY, ON THIS DAY PERSONALLY APPEARED HAROLD BLOCK, PRESIDENT OF BUILDING BLOCKS OF EL PASO, INC., KNOWN TO ME TO BE THE PERSON WHOSE NAME IS SUBSCRIBED TO THE FOREGOING INSTRUMENT, AND ACKNOWLEDGED TO ME THAT HE EXECUTED THE SAME FOR THE PURPOSES AND CONSIDERATIONS THEREIN EXPRESSED, IN THE CAPACITY THEREIN STATED AND AS THE ACT OF DEED OF SAID COMPANY.

GIVEN UNDER MY HAND AND SEAL THIS 25th DAY OF September, 1985 A.D.

Margaret L. O'Toole
NOTARY PUBLIC IN AND FOR EL PASO COUNTY, TEXAS

MY COMMISSION EXPIRES January 27, 1989

C I T Y P L A N C O M M I S S I O N

THIS SUBDIVISION IS HEREBY APPROVED AS TO THE PLATTING AND AS TO THE CONDITIONS OF THE DEDICATION IN ACCORDANCE WITH ARTICLE 974A OF VERNON'S TEXAS CIVIL STATUTES THIS 27 DAY OF December 1984 A. D.

CHAIRMAN DAVID F. STZOLD

SECRETARY JOSE M. RUBIO

APPROVED FOR FILING THIS 2ND DAY OF Oct. 1985 A.D.

CITY ENGINEER FERMIN DORADO

FILED AND RECORDED IN THE OFFICE OF THE COUNTY CLERK OF EL PASO COUNTY, TEXAS THIS 3 DAY OF Oct. 19 85 A.D. IN VOLUME 60 OF THE PLAT RECORDS, PAGE 59 FILE NO. 34008

Nestor Enriquez Jr.
COUNTY CLERK

BY: DEPUTY

PREPARED BY AND UNDER THE SUPERVISION OF JERRY E. CUTTS, REGISTERED PUBLIC SURVEYOR NO. 2027.

JERRY E. CUTTS, R.P.S.

STATE OF TEXAS
JERRY E. CUTTS
2027
REGISTERED PUBLIC SURVEYOR

FILING MAP
6-56-A

DATE OF PREPARATION 12-3-84

Turner Collie & Braden Inc.
Consulting Engineers
5410-01
AUSTIN
DALLAS
EL PASO
HOUSTON
PORT ARTHUR