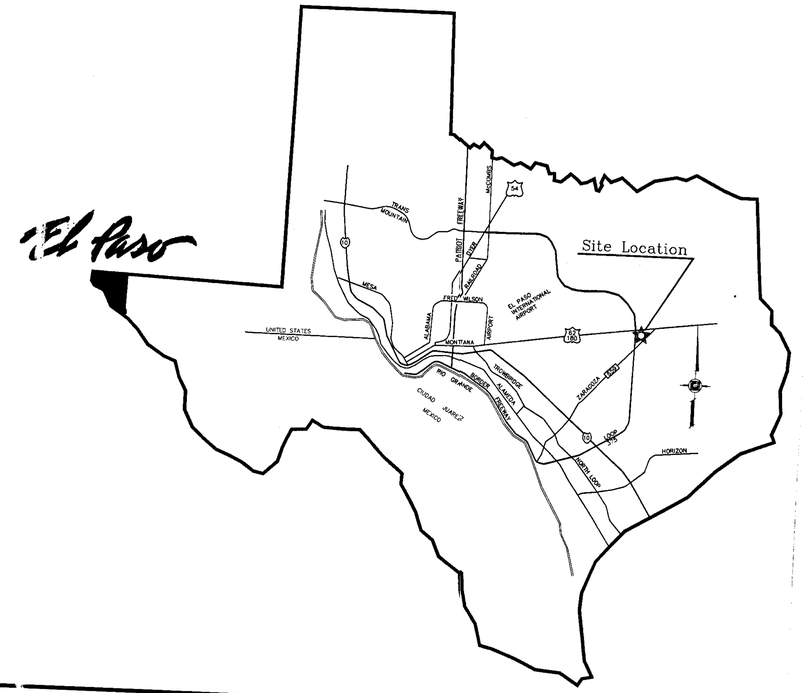

100%

7-11-06

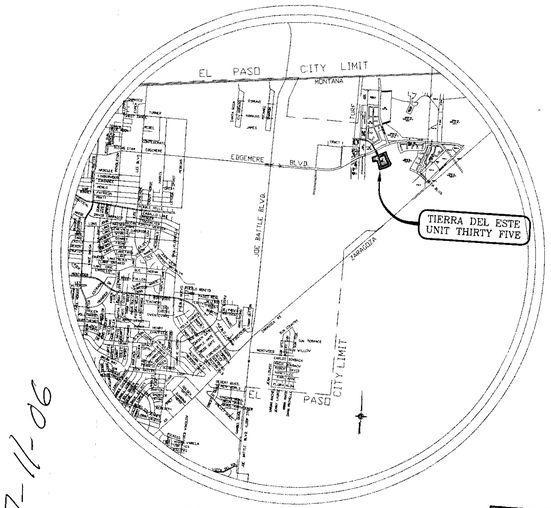

VICINITY MAP

EL PASO COUNTY

ENGINEERING DEPARTMENT
APPROVED
for conditions related to:
____ Grading and drainage
____ Sidewalks
____ Driveways
____ Wheelchair ramps
____ On-site ponding of storm waters
____ Retaining rock wall
____ On-site parking layout
The contractor shall call City Engineering at 541-4979 at least 24 hours prior to construction for inspections. Plans must comply with City of El Paso Municipal Code requirements.
By [illegible] Date 7-27-07

LOCATION MAP SCALE: 1" = 600'

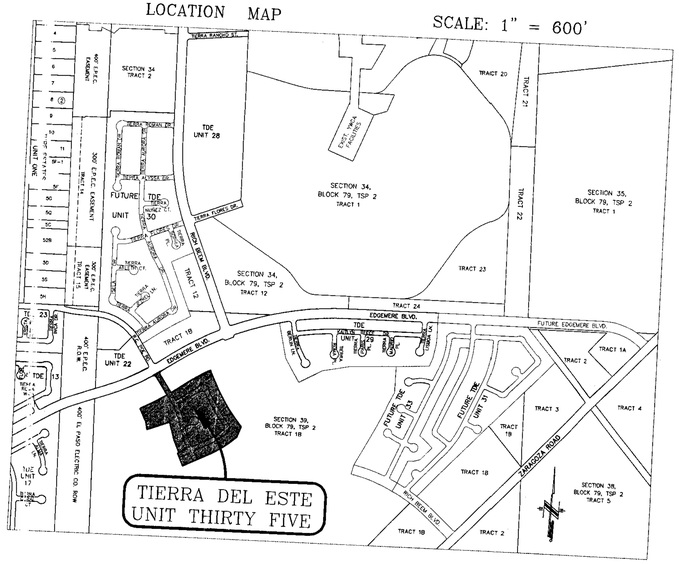

STREET IMPROVEMENTS

I N D E X

TITLE	SHEET No.
COVER SHEET	1 OF 17
PLAT	2 OF 17
GRADING PLAN	3 OF 17
GRADING SECTION	3A OF 17
DRAINAGE PLAN	4 OF 17
STORM WATER POLLUTION PREVENTION PLAN	5–6 OF 17
PLAN & PROFILE	7–11 OF 17
DRAINAGE STRUCTURES & PROFILES	12–13 OF 17
POND SECTIONS & CALCULATIONS	14 OF 17
STANDARD DETAILS+(INLET DETAILS)	15–16 OF 17
ILLUMINATION PLAN & STD. DETAILS	17 OF 17

TIERRA DEL ESTE UNIT THIRTY FIVE

BEING PORTION OF TRACT 1B, SECTION 39,
BLOCK 79, TOWNSHIP 2, TEXAS AND
PACIFIC RAILROAD COMPANY SURVEYS
CITY OF EL PASO, EL PASO COUNTY, TEXAS.
CONTAINING 15.37 ACRES

STATE OF TEXAS
YVONNE CONDE JIMENEZ
046545
REGISTERED PROFESSIONAL ENGINEER

CONDE INC.
ENGINEERING / PLANNING
SURVEYING
409 EAST
PAGE ROAD
EL PASO, TEXAS 79922
(915) 779-9464
CONDE INC.

SHT 1 OF 17