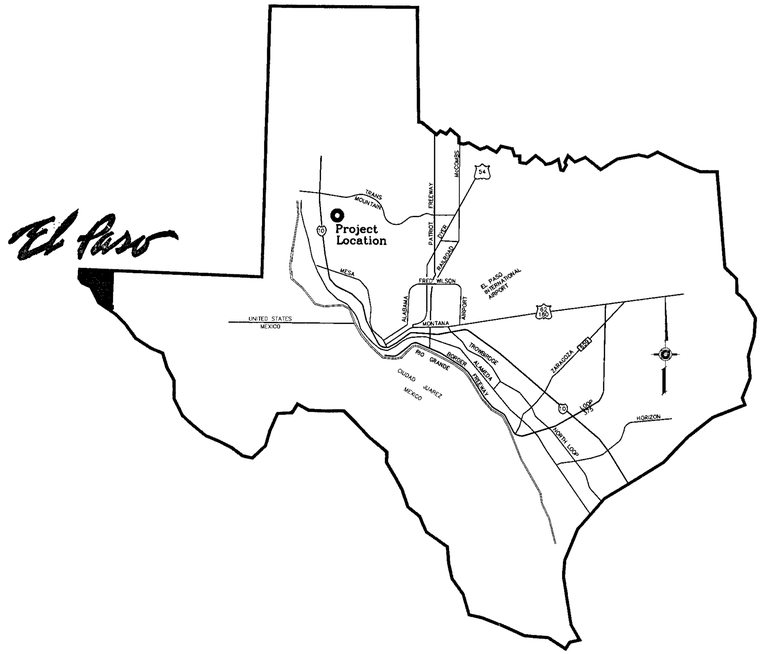

VICINITY MAP

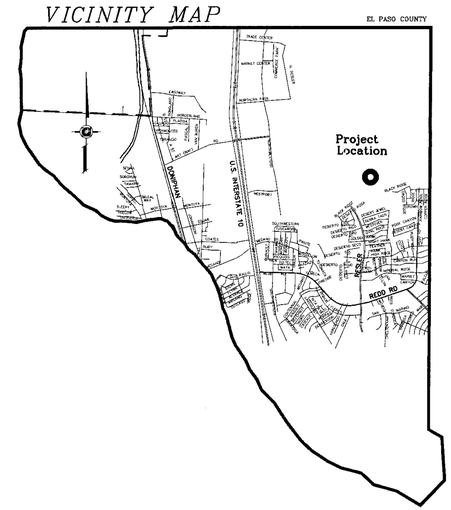

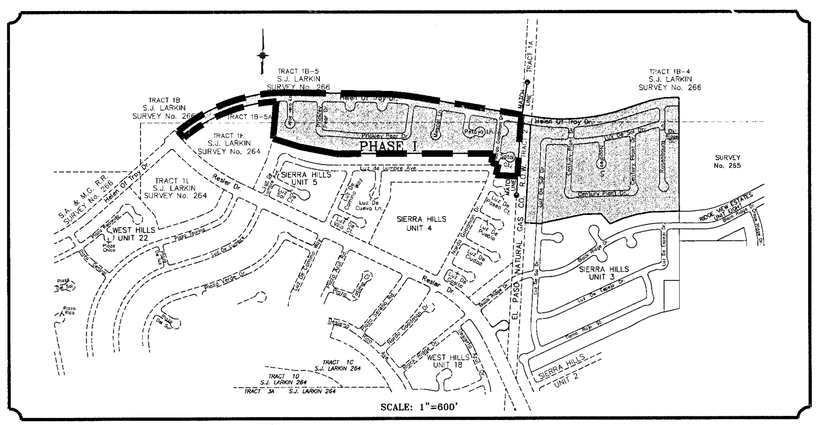

SCALE: 1"=600'

STREET IMPROVEMENTS

I N D E X

TITLE	SHEET No.		
COVER SHEET	1	OF	37
PLAT	2, 3	OF	37
GRADING PLAN	4-6	OF	37
DRAINAGE PLAN	7, 8	OF	37
STORM WATER POLLUTION PREVENTION PLAN	9, 10	OF	37
PLAN & PROFILE	11-30	OF	37
DRAINAGE DETAILS	31-33	OF	37
STANDARD DETAILS	34, 35	OF	37
ILLUMINATION PLAN AND DETAILS	36, 37	OF	37

ENGINEERING DEPARTMENT
APPROVED
for conditions related to:

- ____ Grading and drainage
- ____ Sidewalks
- ____ Driveways
- ____ Wheelchair ramps
- ____ On-site ponding of storm waters
- ____ Retaining rock wall
- ____ On-site parking layout

The contractor shall call City Engineering at 541-4970 at least 24 hours prior to construction for inspections. Plans must comply with City of El Paso Municipal Code requirements.

By _____ Date 1-8-04

STATE OF TEXAS
YVONNE CONDE VALDEZ
64648
LICENSED
PROFESSIONAL ENGINEER
12/29/03

PROJECT NAME

WEST HILLS
UNIT TWENTY THREE

BEING A PORTION OF TRACT 1F, S.J. LARKIN SURVEY No. 264

CONDE INC.
ENGINEERING / PLANNING
SURVEYING
1790 LEE TREVINO DR. SUITE 400
EL PASO, TEXAS 79926
CONDE INC.

SHT 1 OF 37