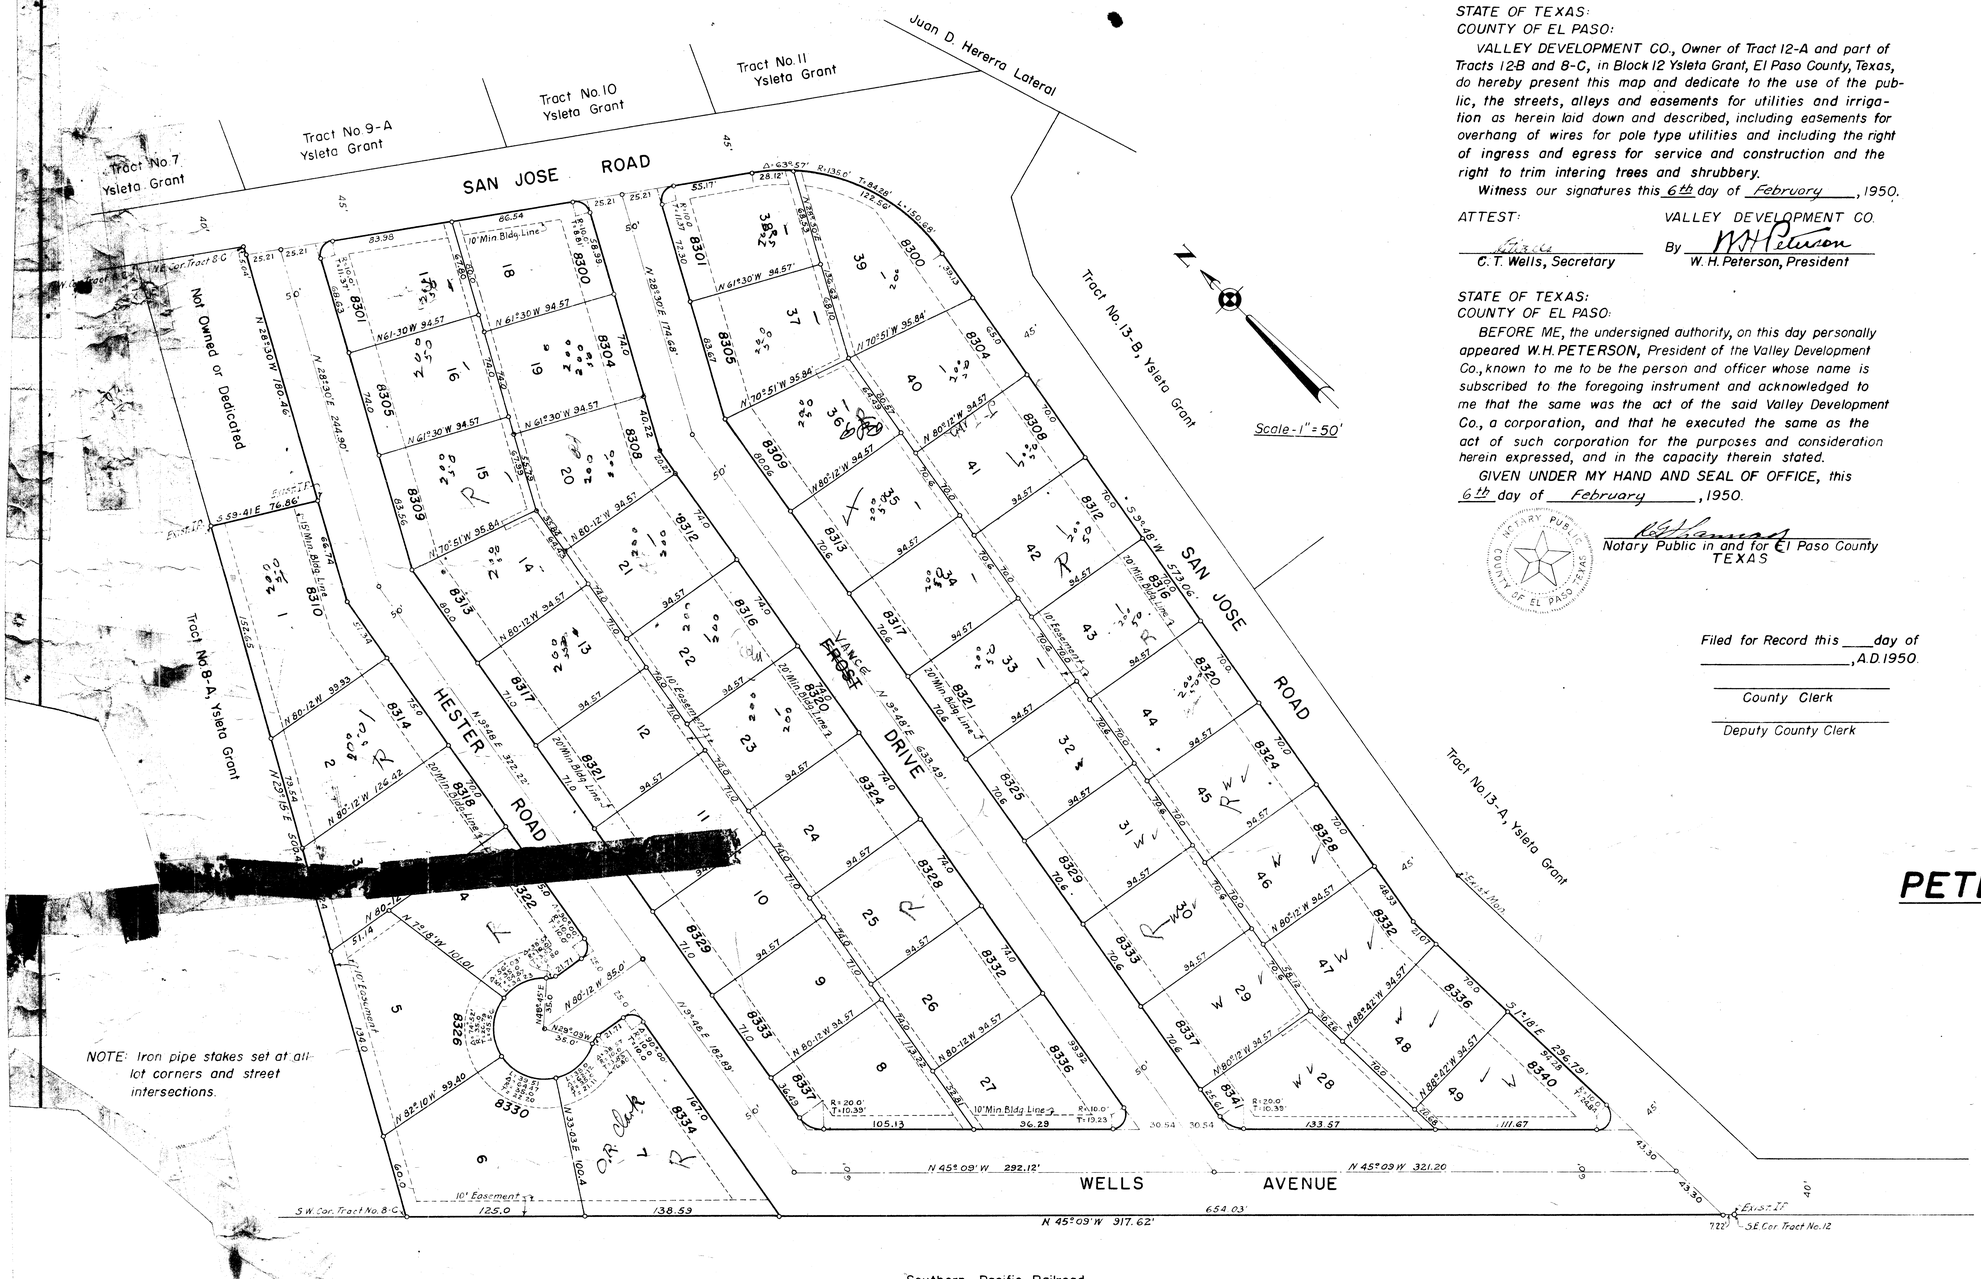


STATE OF TEXAS:
COUNTY OF EL PASO:

VALLEY DEVELOPMENT CO., Owner of Tract 12-A and part of Tracts 12-B and 8-C, in Block 12 Ysleta Grant, El Paso County, Texas, do hereby present this map and dedicate to the use of the public, the streets, alleys and easements for utilities and irrigation as herein laid down and described, including easements for overhang of wires for pole type utilities and including the right of ingress and egress for service and construction and the right to trim intering trees and shrubbery.

Witness our signatures this 6th day of February, 1950.

ATTEST: VALLEY DEVELOPMENT CO.

C. T. Wells, Secretary — By W. H. Peterson, President

STATE OF TEXAS:
COUNTY OF EL PASO:

BEFORE ME, the undersigned authority, on this day personally appeared W.H. PETERSON, President of the Valley Development Co., known to me to be the person and officer whose name is subscribed to the foregoing instrument and acknowledged to me that the same was the act of the said Valley Development Co., a corporation, and that he executed the same as the act of such corporation for the purposes and consideration herein expressed, and in the capacity therein stated.

GIVEN UNDER MY HAND AND SEAL OF OFFICE, this 6th day of February, 1950.

NOTARY PUBLIC COUNTY OF EL PASO TEXAS

Notary Public in and for El Paso County
TEXAS

Filed for Record this ____ day of _____, A.D. 1950.

County Clerk

Deputy County Clerk

In acceptance of this subdivision, it is agreed that the owner will, at his own expense, clear all dedicated streets of brush, grade and put them in good traffic condition, and place all irrigation pipe under said roads, acceptable to the Co. Admn. Officer before El Paso County accepts them for maintenance.

Approved for filing _____, 1950.

County Administrative Officer

Accepted and ordered filed by the Commissioner's Court of El Paso County, Texas, this ____ day of _____, A.D. 1950.

County Judge

This is to certify that I have compiled, computed and personally drawn this map and it is correct to the best of my knowledge and belief.

John C. Bisset
Licensed Professional Engineer

This is to certify that I have examined, checked and approved this plat and find it to be correct to the best of my knowledge and belief.

Ashley G. Classen
Licensed Land Surveyor

REGISTERED LAND SURVEYOR

# PETERSON SUBDIVISION

TRACT 12-A AND PART OF
TRACTS 12-B AND 8-C
BLOCK 12 - YSLETA GRANT
EL PASO COUNTY
TEXAS

ASHLEY G. CLASSEN & ASSOC.
CONSULTING ENGINEERS
EL PASO, TEXAS

10-94-P